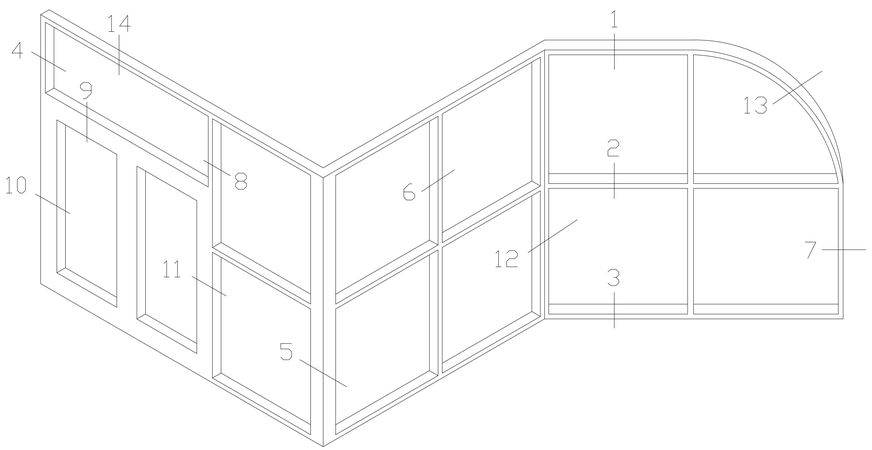

TYPICAL ELEVATION

T14000 I/O SERIES STOREFRONT

INBOARD PLANE
INSIDE & OUTSIDE GLAZED

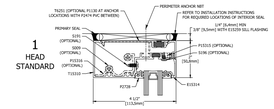

1
HEAD
STANDARD

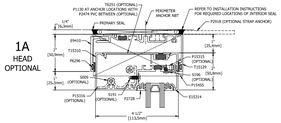

1A
HEAD
OPTIONAL

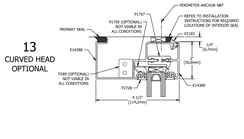

13
CURVED HEAD
OPTIONAL

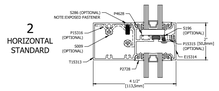

2
HORIZONTAL
STANDARD

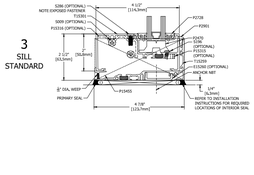

3
SILL
STANDARD

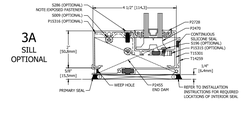

3A
SILL
OPTIONAL

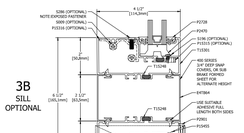

3B
SILL
OPTIONAL

INSIDE GLAZED

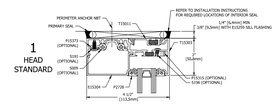

1
HEAD
STANDARD

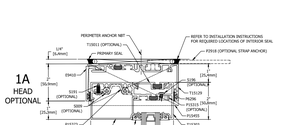

1A
HEAD
OPTIONAL

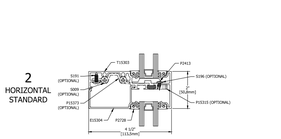

2
HORIZONTAL
STANDARD

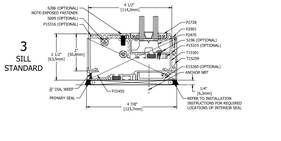

3
SILL
STANDARD

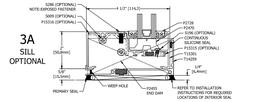

3A
SILL
OPTIONAL

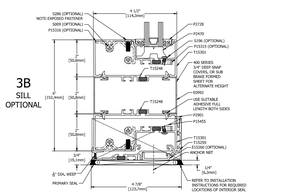

3B
SILL
OPTIONAL

OUTSIDE GLAZED

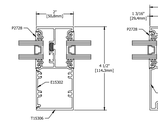

6
VERTICAL
STANDARD

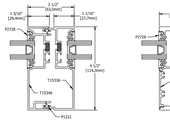

6A
EXPANSION VERTICAL
STANDARD

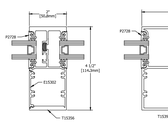

6B
HEAVY WALL VERTICAL
OPTIONAL

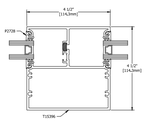

6C
4-1/2" VERTICAL
OPTIONAL

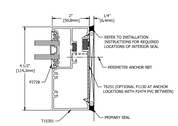

7
JAMB
STANDARD

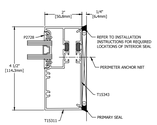

7A
JAMB
OPTIONAL

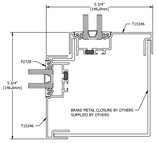

5
90° OS CORNER
STANDARD

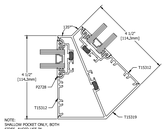

5A
135° OS CORNER
STANDARD

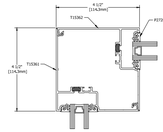

12
90° IS CORNER
STANDARD

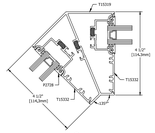

12A
135° IS CORNER
STANDARD

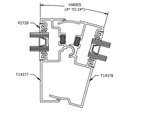

12B
ROTATIONAL MULLION
STANDARD

INSIDE & OUTSIDE GLAZED

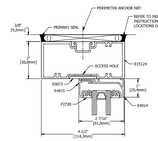

14
TRANSOM HEADER
STANDARD

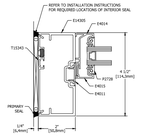

4
TRANSOM JAMB
STANDARD

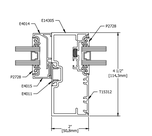

8
TRANSOM VERTICAL
STANDARD

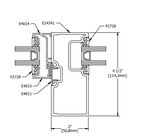

8
TUBULAR
TRANSOM VERTICAL
OPTIONAL

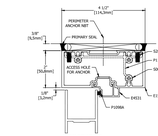

9
DOOR HEADER
(NON-TRANSOM)
STANDARD

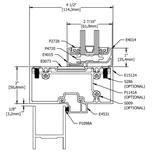

9
DOOR HEADER
STANDARD

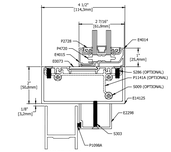

9A
DOOR HEADER
OPTIONAL

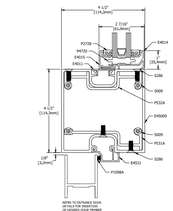

9B
DOOR HEADER
OPTIONAL

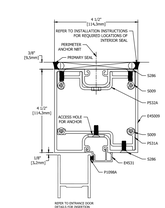

9C
DOOR HEADER
OPTIONAL

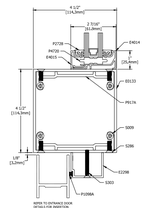

9D
DOOR HEADER
OPTIONAL

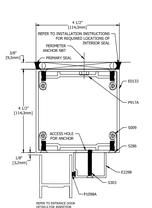

9E
DOOR HEADER
OPTIONAL

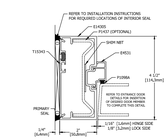

10
DOOR JAMB
STANDARD

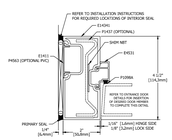

10A
TUBULAR
DOOR JAMB
OPTIONAL

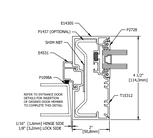

11
DOOR JAMB
STANDARD

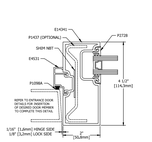

11A
TUBULAR
DOOR JAMB
OPTIONAL

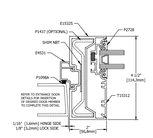

11B
OPEN-BACK/TUBULAR
DOOR JAMB
OPTIONAL

DOOR DETAILS

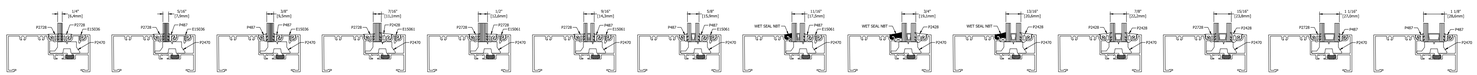

GLAZING INFILL OPTIONS

OUTSIDE GLAZED SHOWN; INSIDE GLAZED SIMILAR

GLASS SHOWN DOES NOT NECESSARILY REPRESENT FINAL CONFIGURATION.
CONSULT GLASS MANUFACTURER FOR SPECIFIC GLASS MAKE UP.

Alumicor™ BUILDING EXCELLENCE
TUBELITE® DEPENDABLE

Last Revised: 8/26/2024