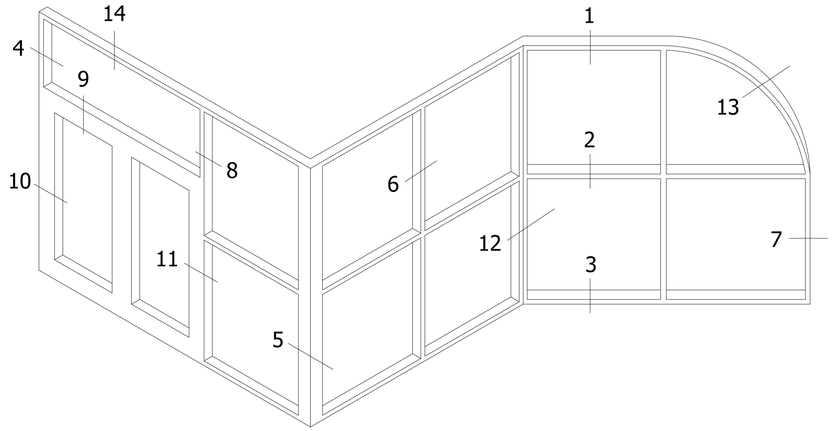

TYPICAL ELEVATION

T14000 I/O SERIES STOREFRONT

OUTBOARD PLANE
INSIDE & OUTSIDE GLAZED

SSG OPTIONS
(OUTSIDE GLAZE)

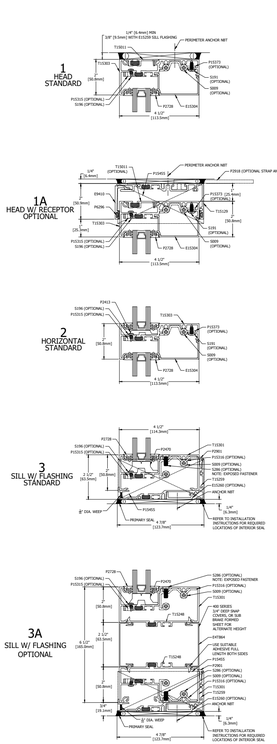

INSIDE GLAZED

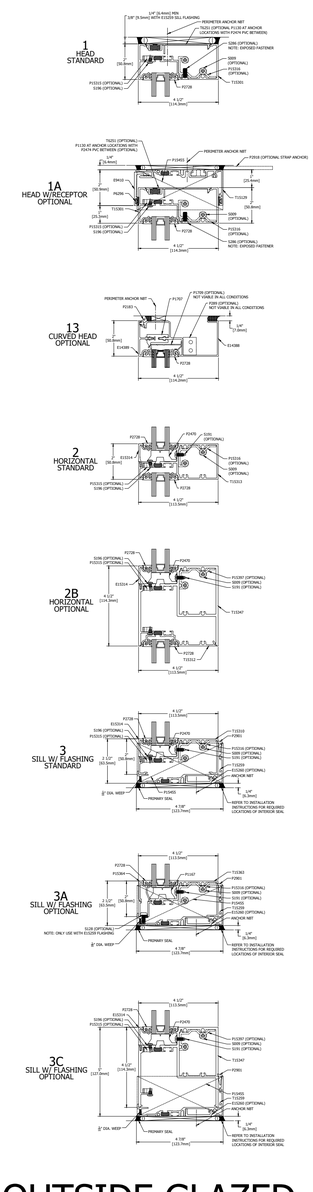

OUTSIDE GLAZED

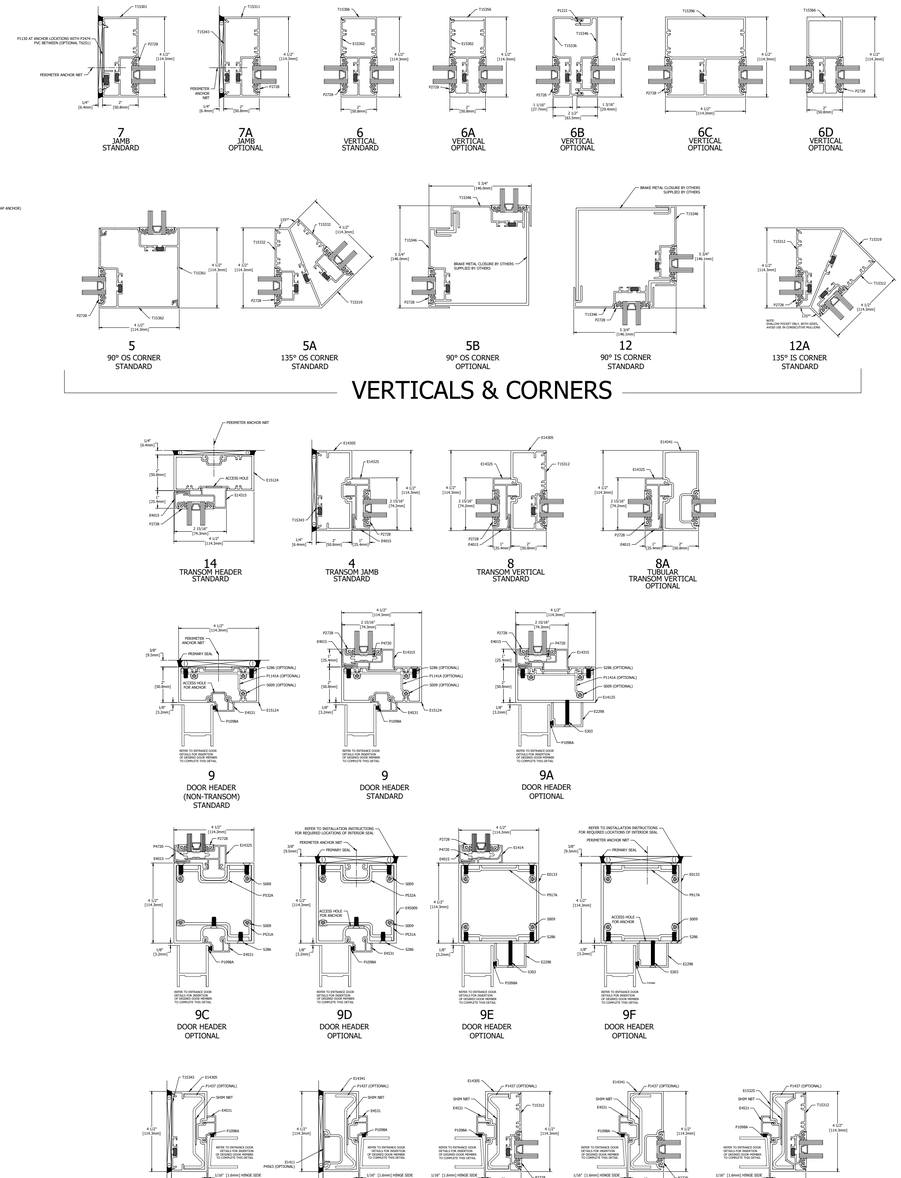

VERTICALS & CORNERS

DOOR DETAILS

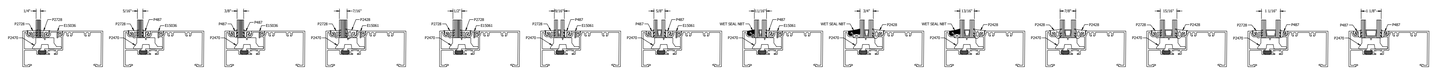

GLAZING INFILL OPTIONS

GLASS SHOWN DOES NOT NECESSARILY REPRESENT FINAL CONFIGURATION.
CONSULT GLASS MANUFACTURER FOR SPECIFIC GLASS MAKE UP.

Alumicor™ BUILDING EXCELLENCE
TUBELITE® DEPENDABLE

Last Revised: 8/22/2024